notes:

do not scale; use dimensions only. if in doubt ask for further information, prior to incurring any time or cost penalties. all components to be site measured unless otherwise agreed in writing. the contractor is to cross check the architects drawings with those of other consultants and sub-contractors and to report any discrepancies prior to proceeding.
for planning purposes only all floor levels are ± 300mm.
© copyright gryffydd john ringe architects ltd.

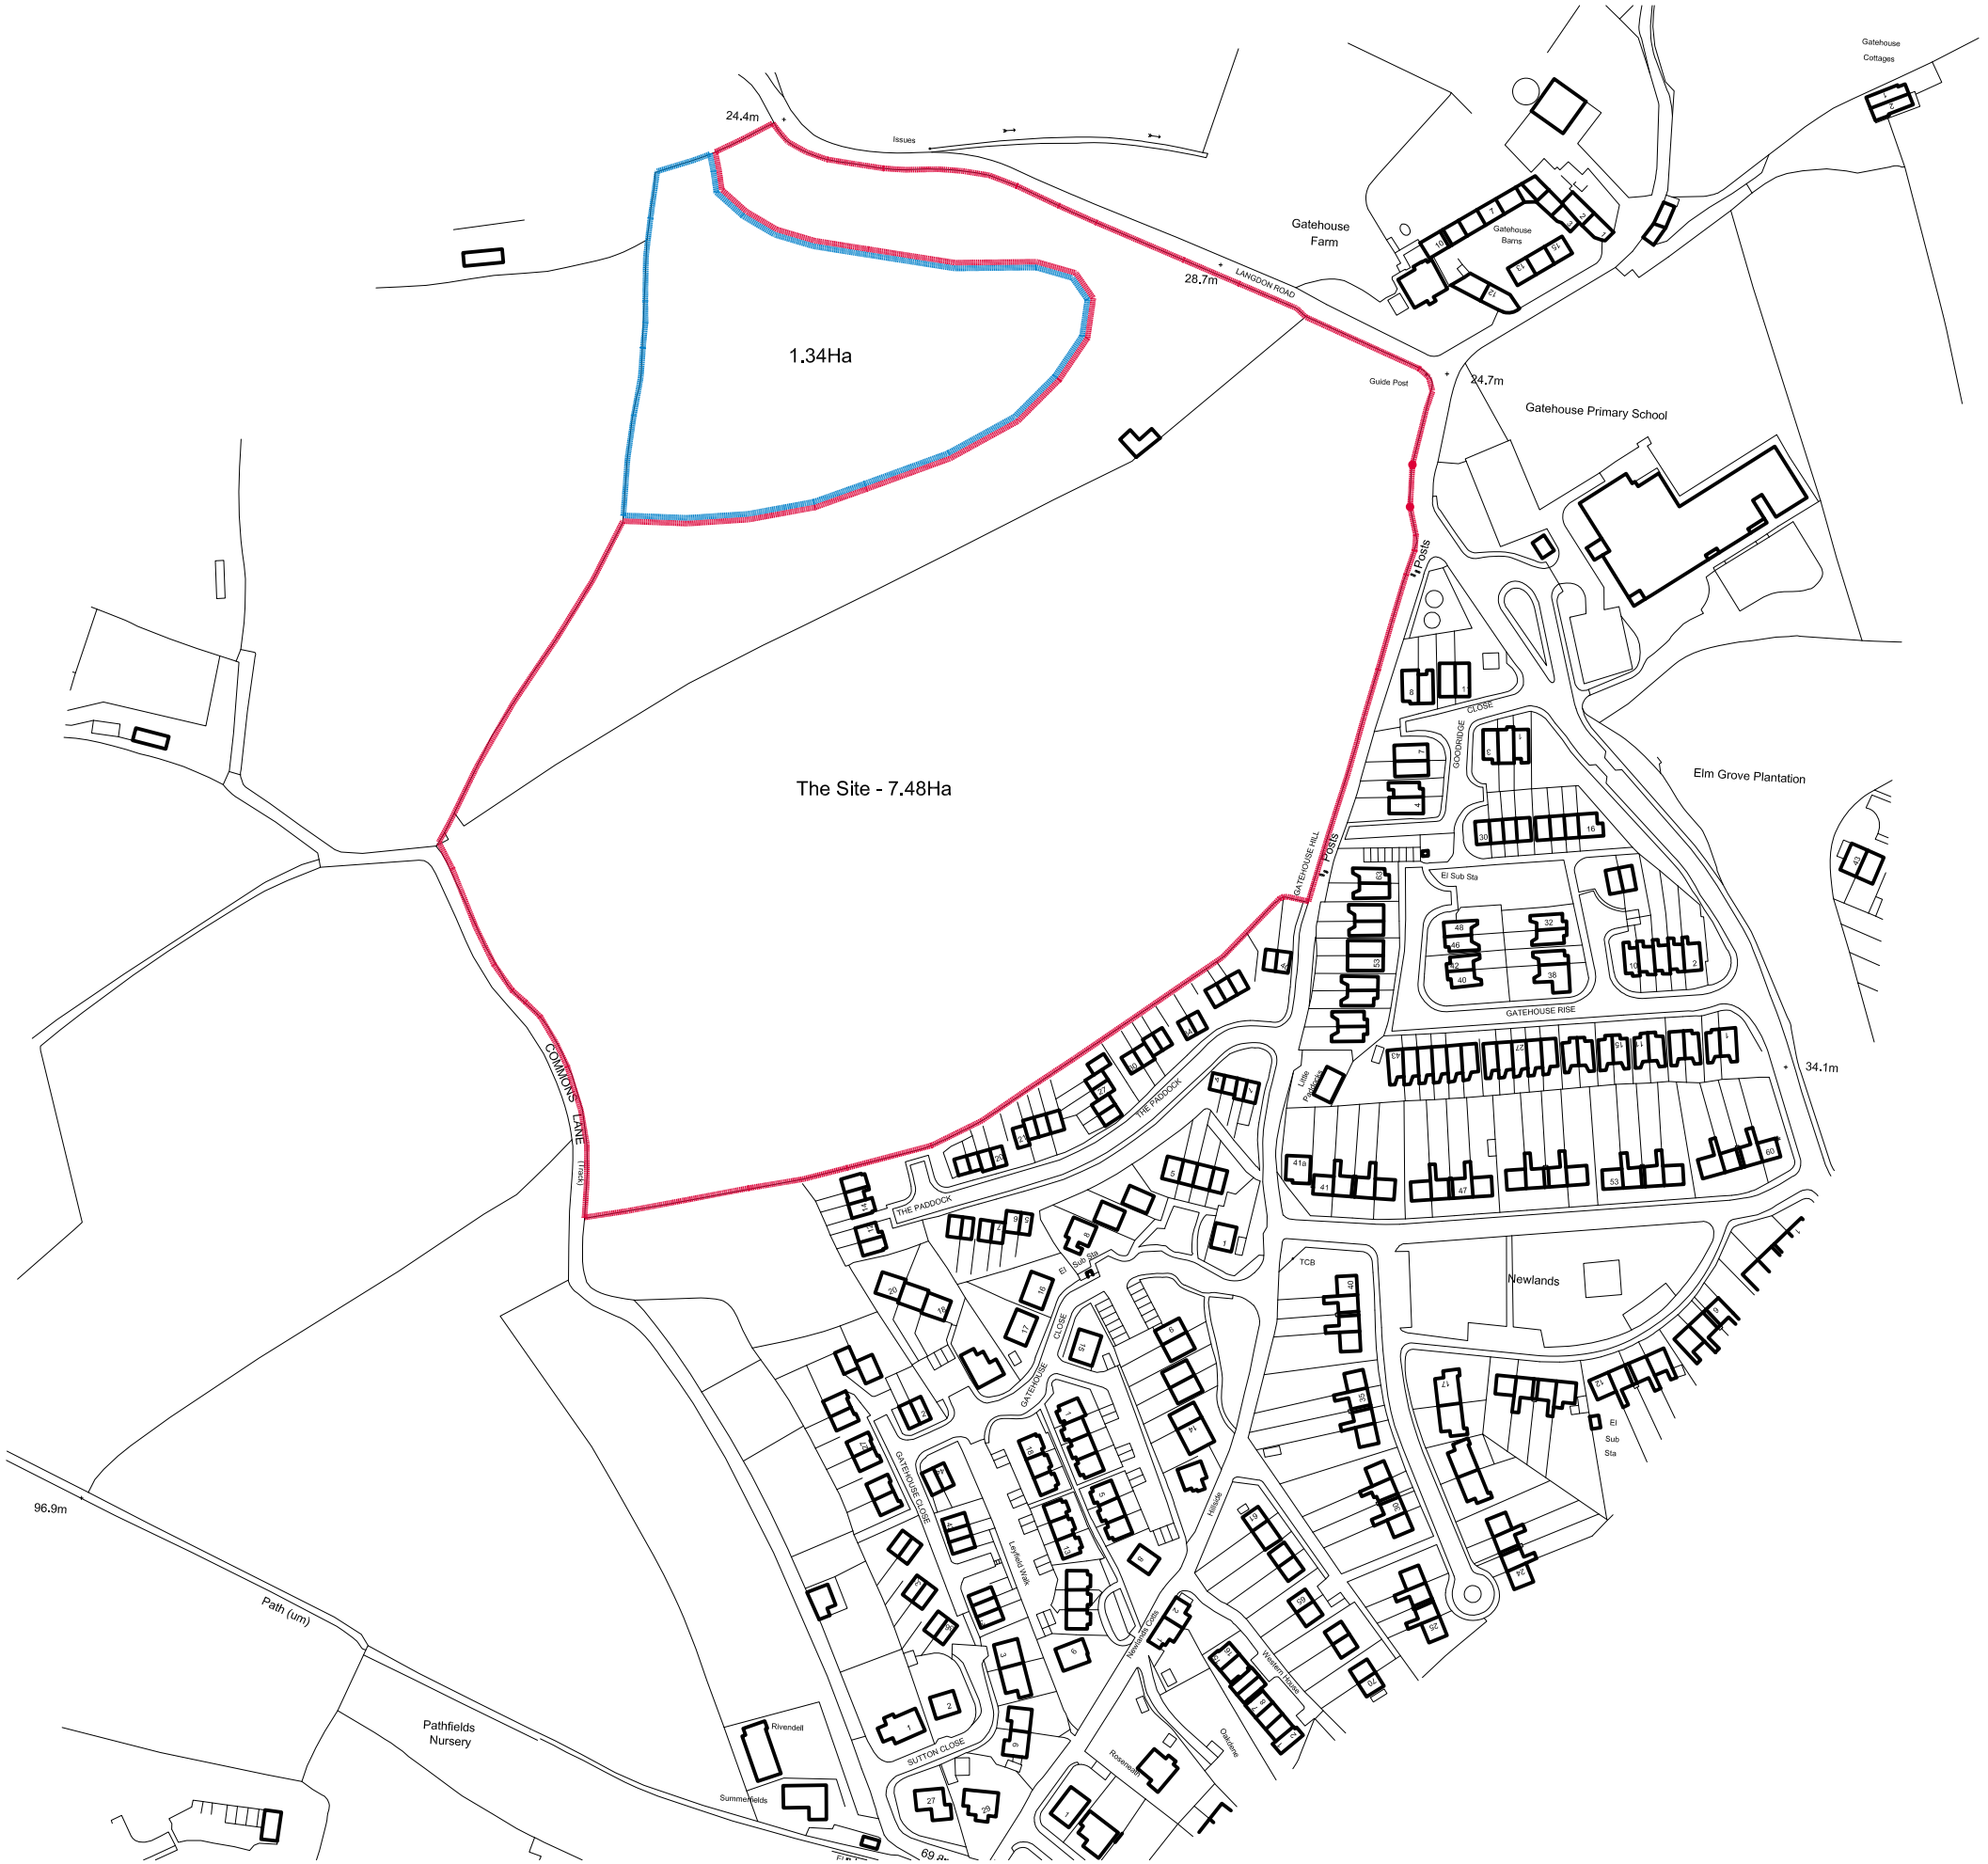

REVISION DETAILS:

rev number	note	date

Silverdown House
5 Silverdown Park
Fair Oak Close
Clyst Honiton, Exeter, EX5 2UX
t +44 (0) 1392 363814
f +44 (0) 1392 363804

client
SLP

project
NEWLANDS DAWLISH

drawing title
SITE LOCATION PLAN

date	drawn	checked
January 2010	A.B.	AR

scale
1:2500 @ A3

for planning

project no:	drawing no:	rev:
313	020	B

gjrarchitects.co.uk