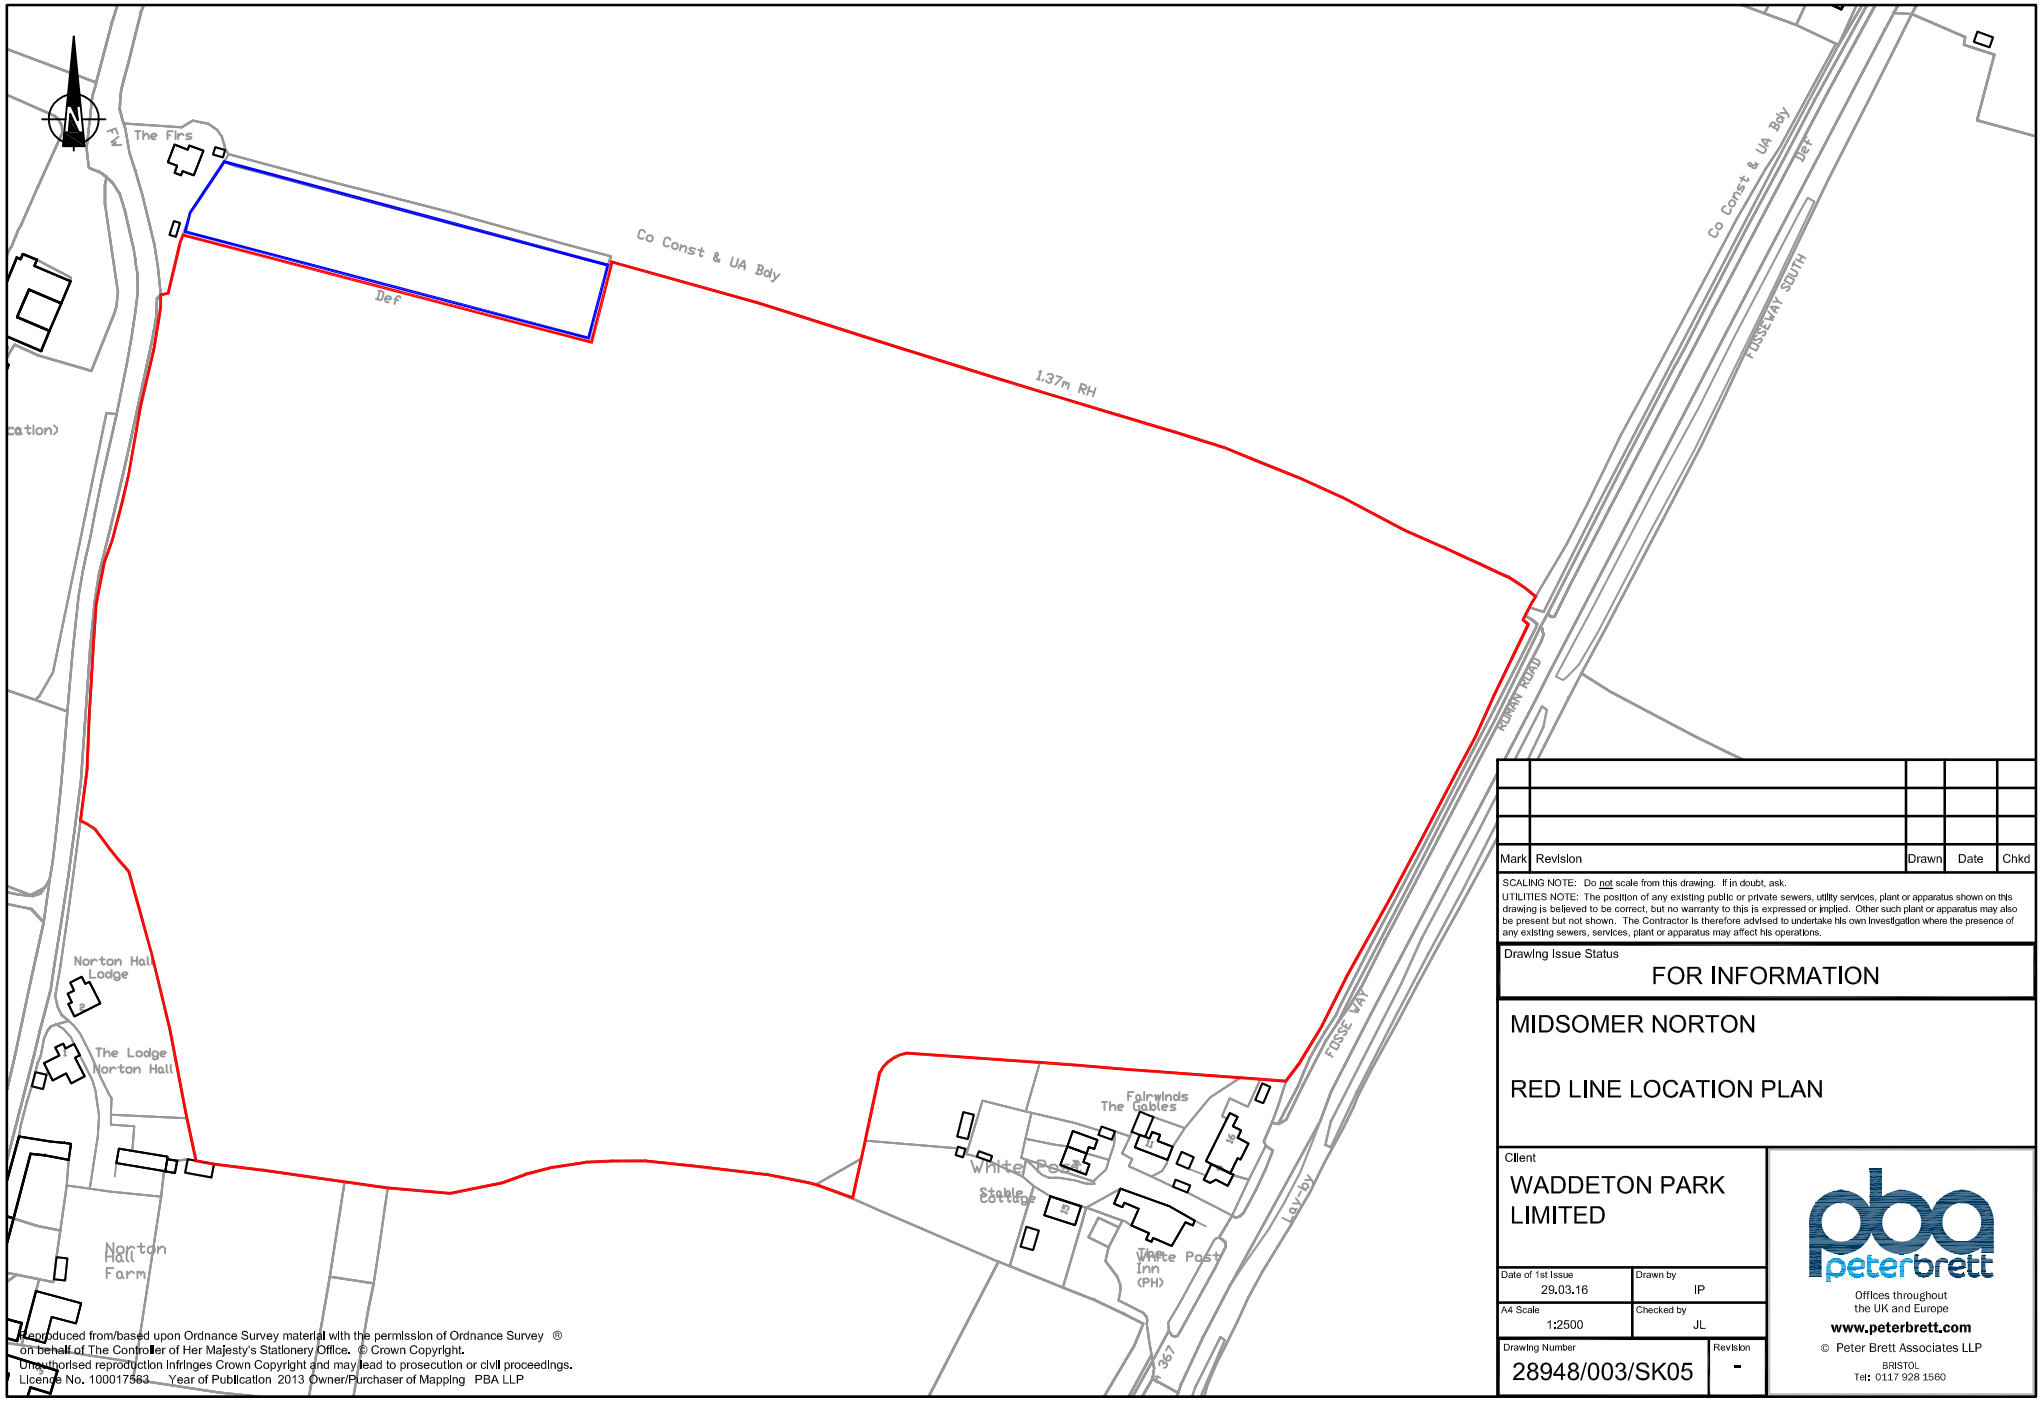

Reproduced from/based upon Ordnance Survey material with the permission of Ordnance Survey ®
on behalf of The Controller of Her Majesty's Stationery Office. © Crown Copyright.
Unauthorised reproduction infringes Crown Copyright and may lead to prosecution or civil proceedings.
Licence No. 100017563 Year of Publication 2013 Owner/Purchaser of Mapping PBA LLP

Mark	Revision	Drawn	Date	Chkd

SCALING NOTE: Do not scale from this drawing. If in doubt, ask.
UTILITIES NOTE: The position of any existing public or private sewers, utility services, plant or apparatus shown on this drawing is believed to be correct, but no warranty to this is expressed or implied. Other such plant or apparatus may also be present but not shown. The Contractor is therefore advised to undertake his own investigation where the presence of any existing sewers, services, plant or apparatus may affect his operations.

Drawing Issue Status

FOR INFORMATION

MIDSOMER NORTON

RED LINE LOCATION PLAN

Client

WADDETON PARK LIMITED

Date of 1st Issue 29.03.16	Drawn by IP
A4 Scale 1:2500	Checked by JL
Drawing Number 28948/003/SK05	Revision -

peterbrett
Offices throughout the UK and Europe
www.peterbrett.com
© Peter Brett Associates LLP
BRISTOL
Tel: 0117 928 1560